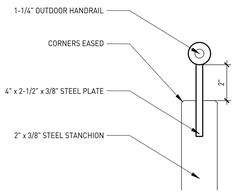

1 *BOARDWALK HANDRAIL SECTION DETAIL*
3" = 1'-0"

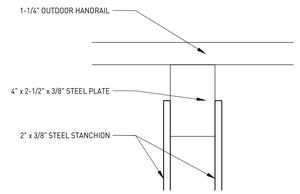

2 *BOARDWALK HANDRAIL ELEVATION DETAIL*
3" = 1'-0"

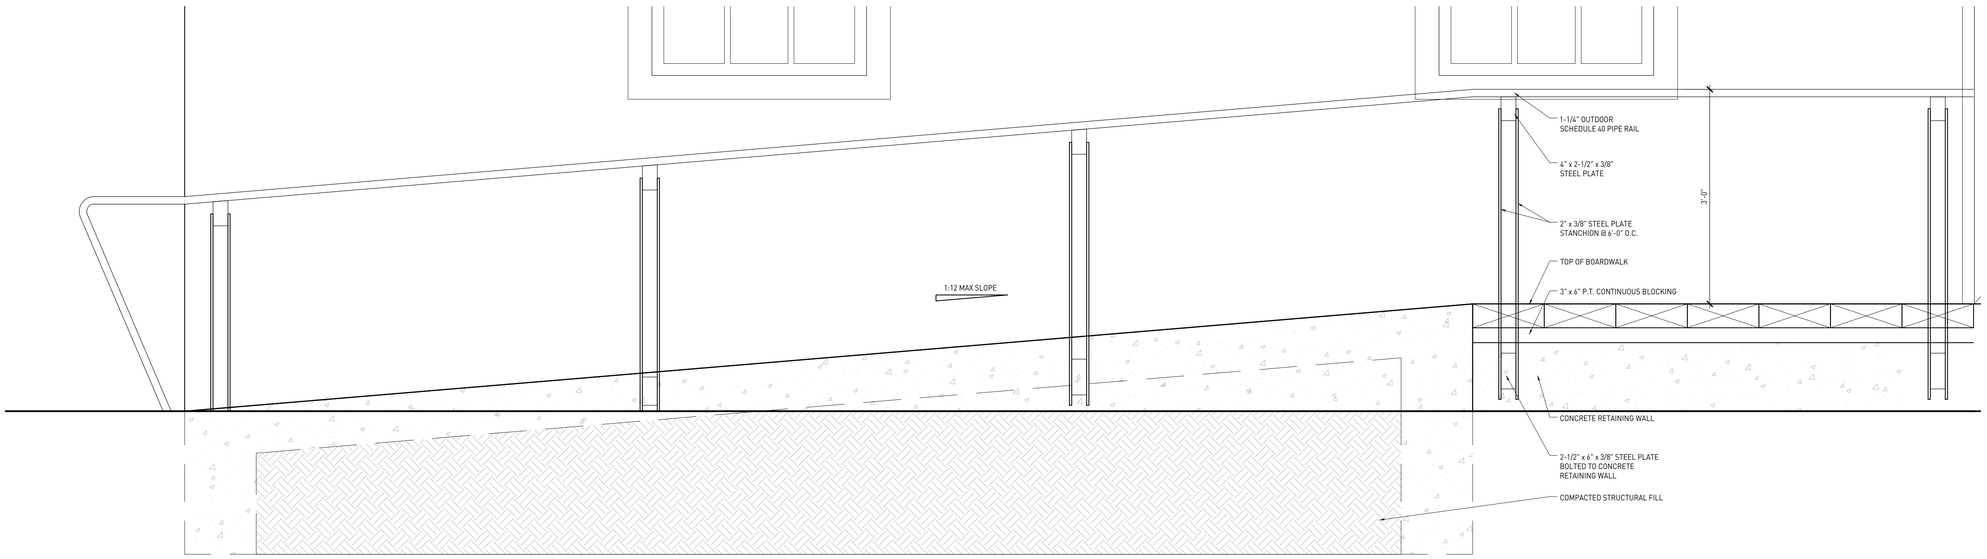

3 *SOUTH END RAMP ELEVATION*
1" = 1'-0"

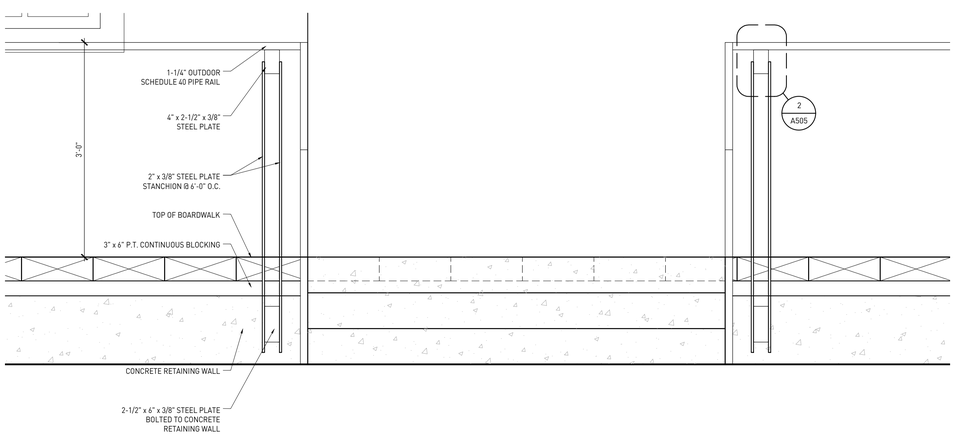

4 *NORTH END STAIR ELEVATION*
1" = 1'-0"

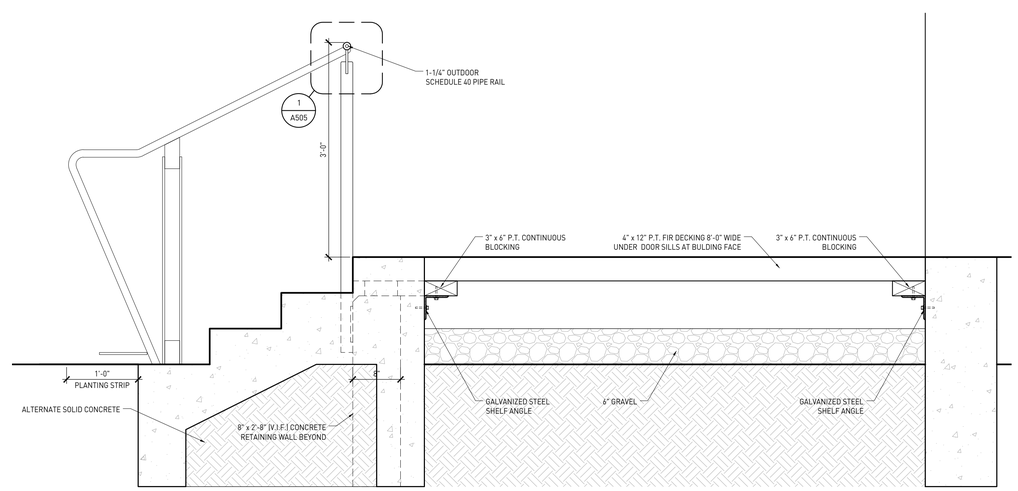

5 *BOARDWALK CROSS SECTION AT NORTH END*
1" = 1'-0"

HOTSON

HOTSON Architecture Inc.
215–35 West 5th Avenue
Vancouver, BC V5Y 1H4
www.hotson.ca
604 558 6956

Revisions and Issues:

REV	DESCRIPTION	DATE
.	.	.
.	.	.
.	.	.
.	.	.
.	.	.
.	.	.
.	.	.
.	.	.

Ladysmith Machine Shop

610 Oyster Bay Drive
Ladysmith, BC

Client	Town of Ladysmith
Address	410 Esplanade Avenue Ladysmith, BC

DETAILS

Project No.	1807
Scale	AS NOTED
Date	July 30, 2020

A505