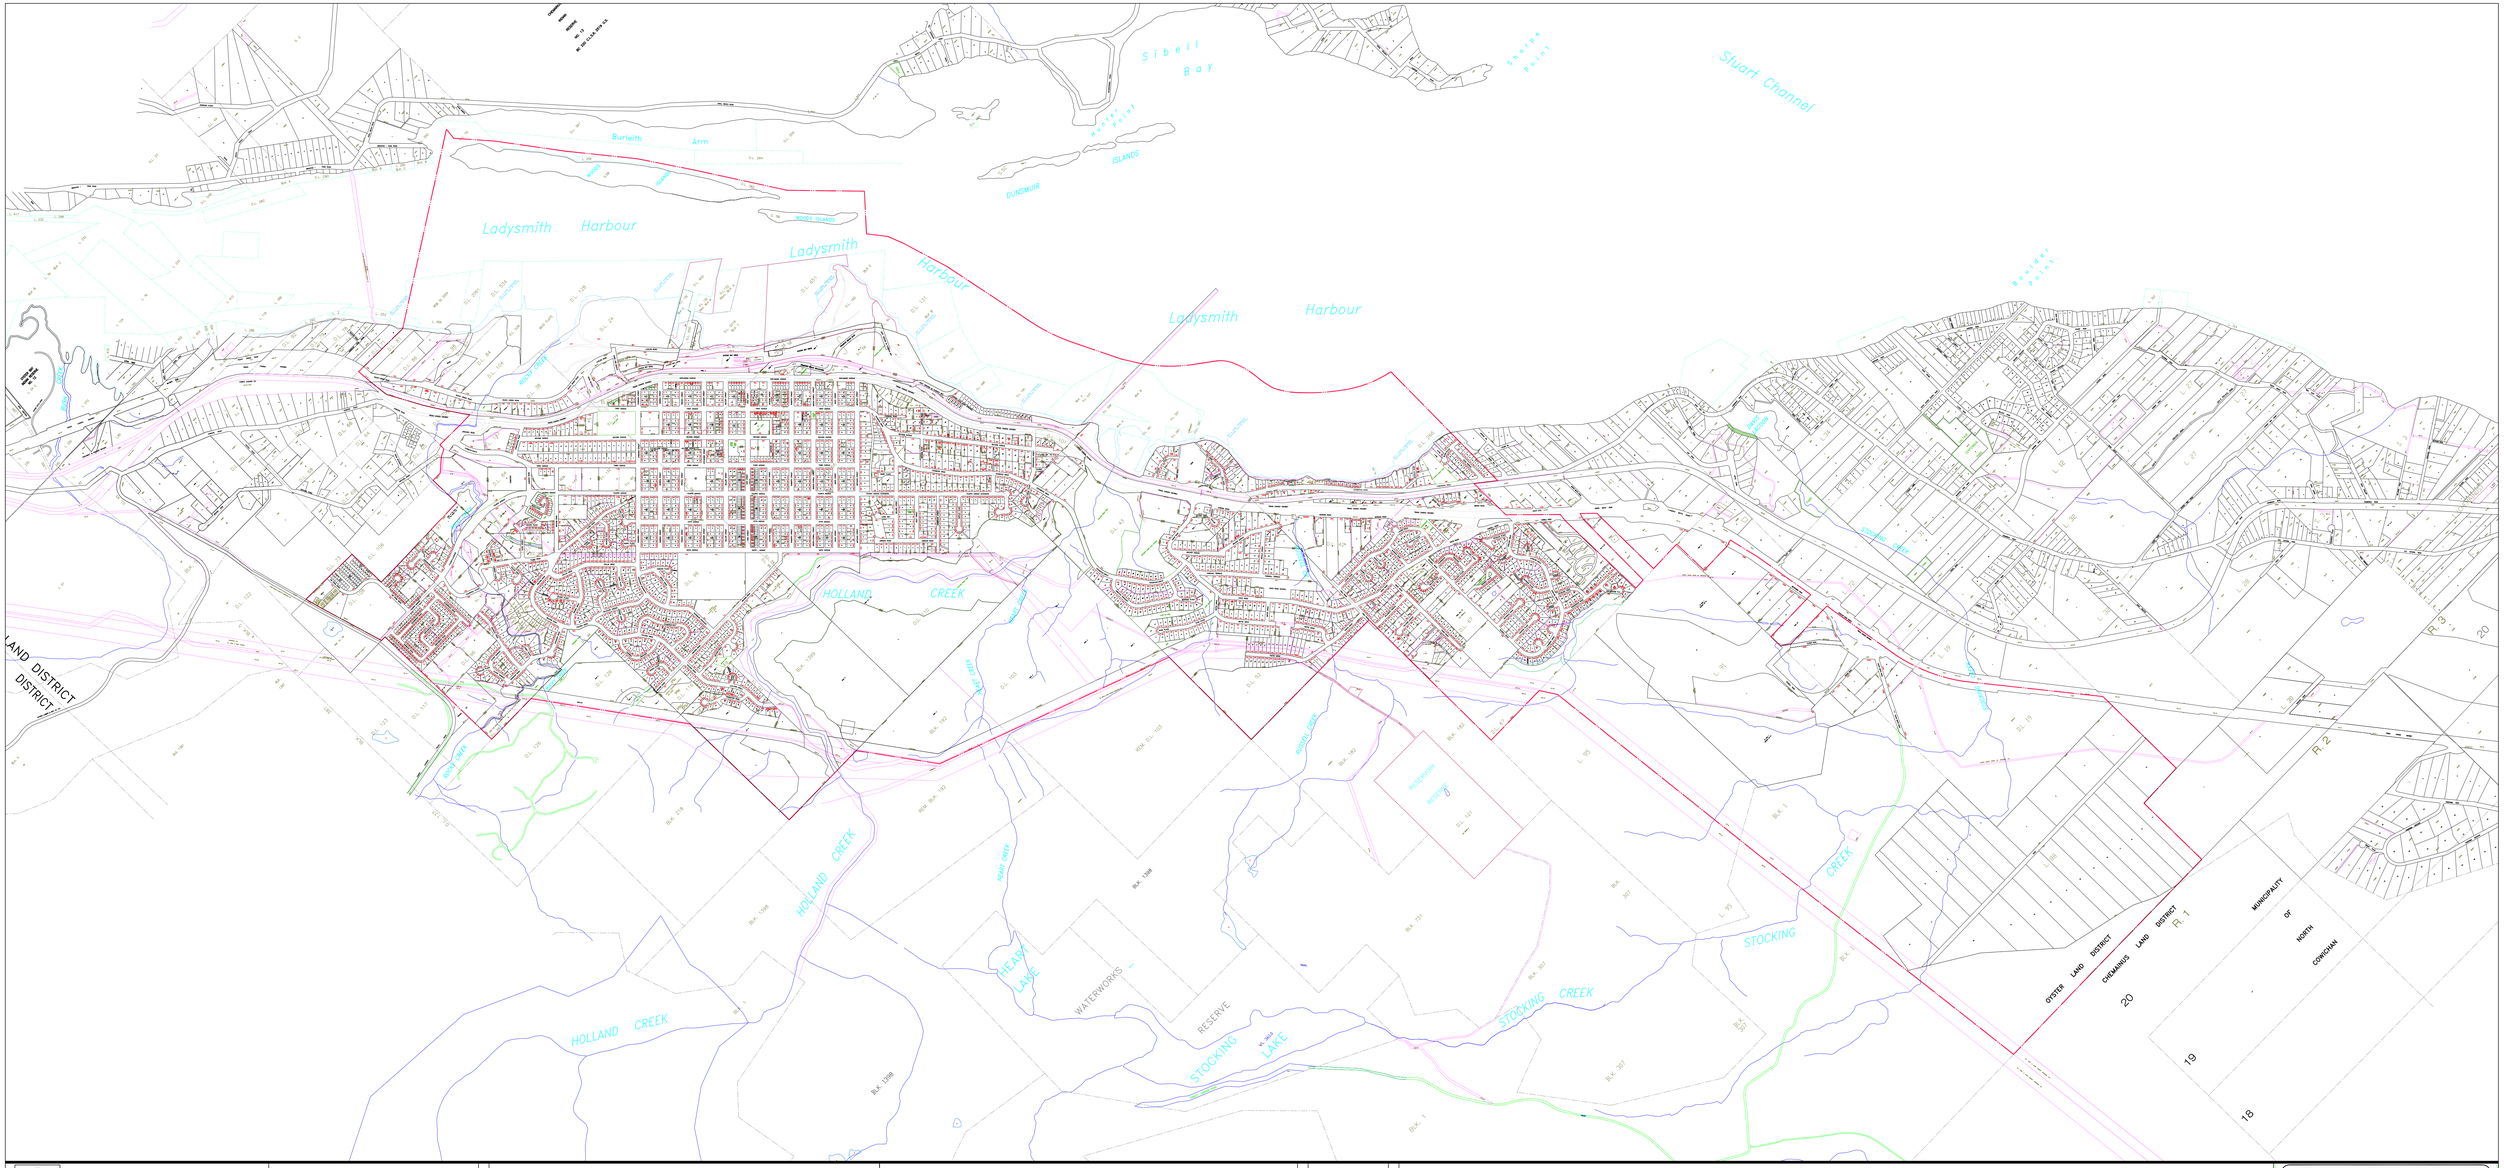

TOWN OF LADYSMITH

TITLE: CADASTRAL MAP

FILE NAME:	Cadastral.dwg
DRAWN BY	C.J.P.
UPDATED:	January 31, 2018
PLOT DATE:	January 31, 2018

LEGEND

- TOWN BOUNDARY
- DISTRICT LOT LINES
- RIGHT OF WAY
- GRAVEL ROAD
- TRAIL
- CREEK

Scale – 1:10000

METRES 0 300 600 900

INFORMATION SHOWN ON THESE DRAWINGS IS COMPILED FROM NUMEROUS SOURCES AND MAY NOT BE COMPLETE OR ACCURATE. THE TOWN OF LADYSMITH IS NOT RESPONSIBLE FOR ANY ERRORS, OMISSIONS OR DEFICIENCIES IN THESE DRAWINGS.

CONFIRM UNDERGROUND LOCATION OF UTILITIES WITH UTILITY COMPANIES.